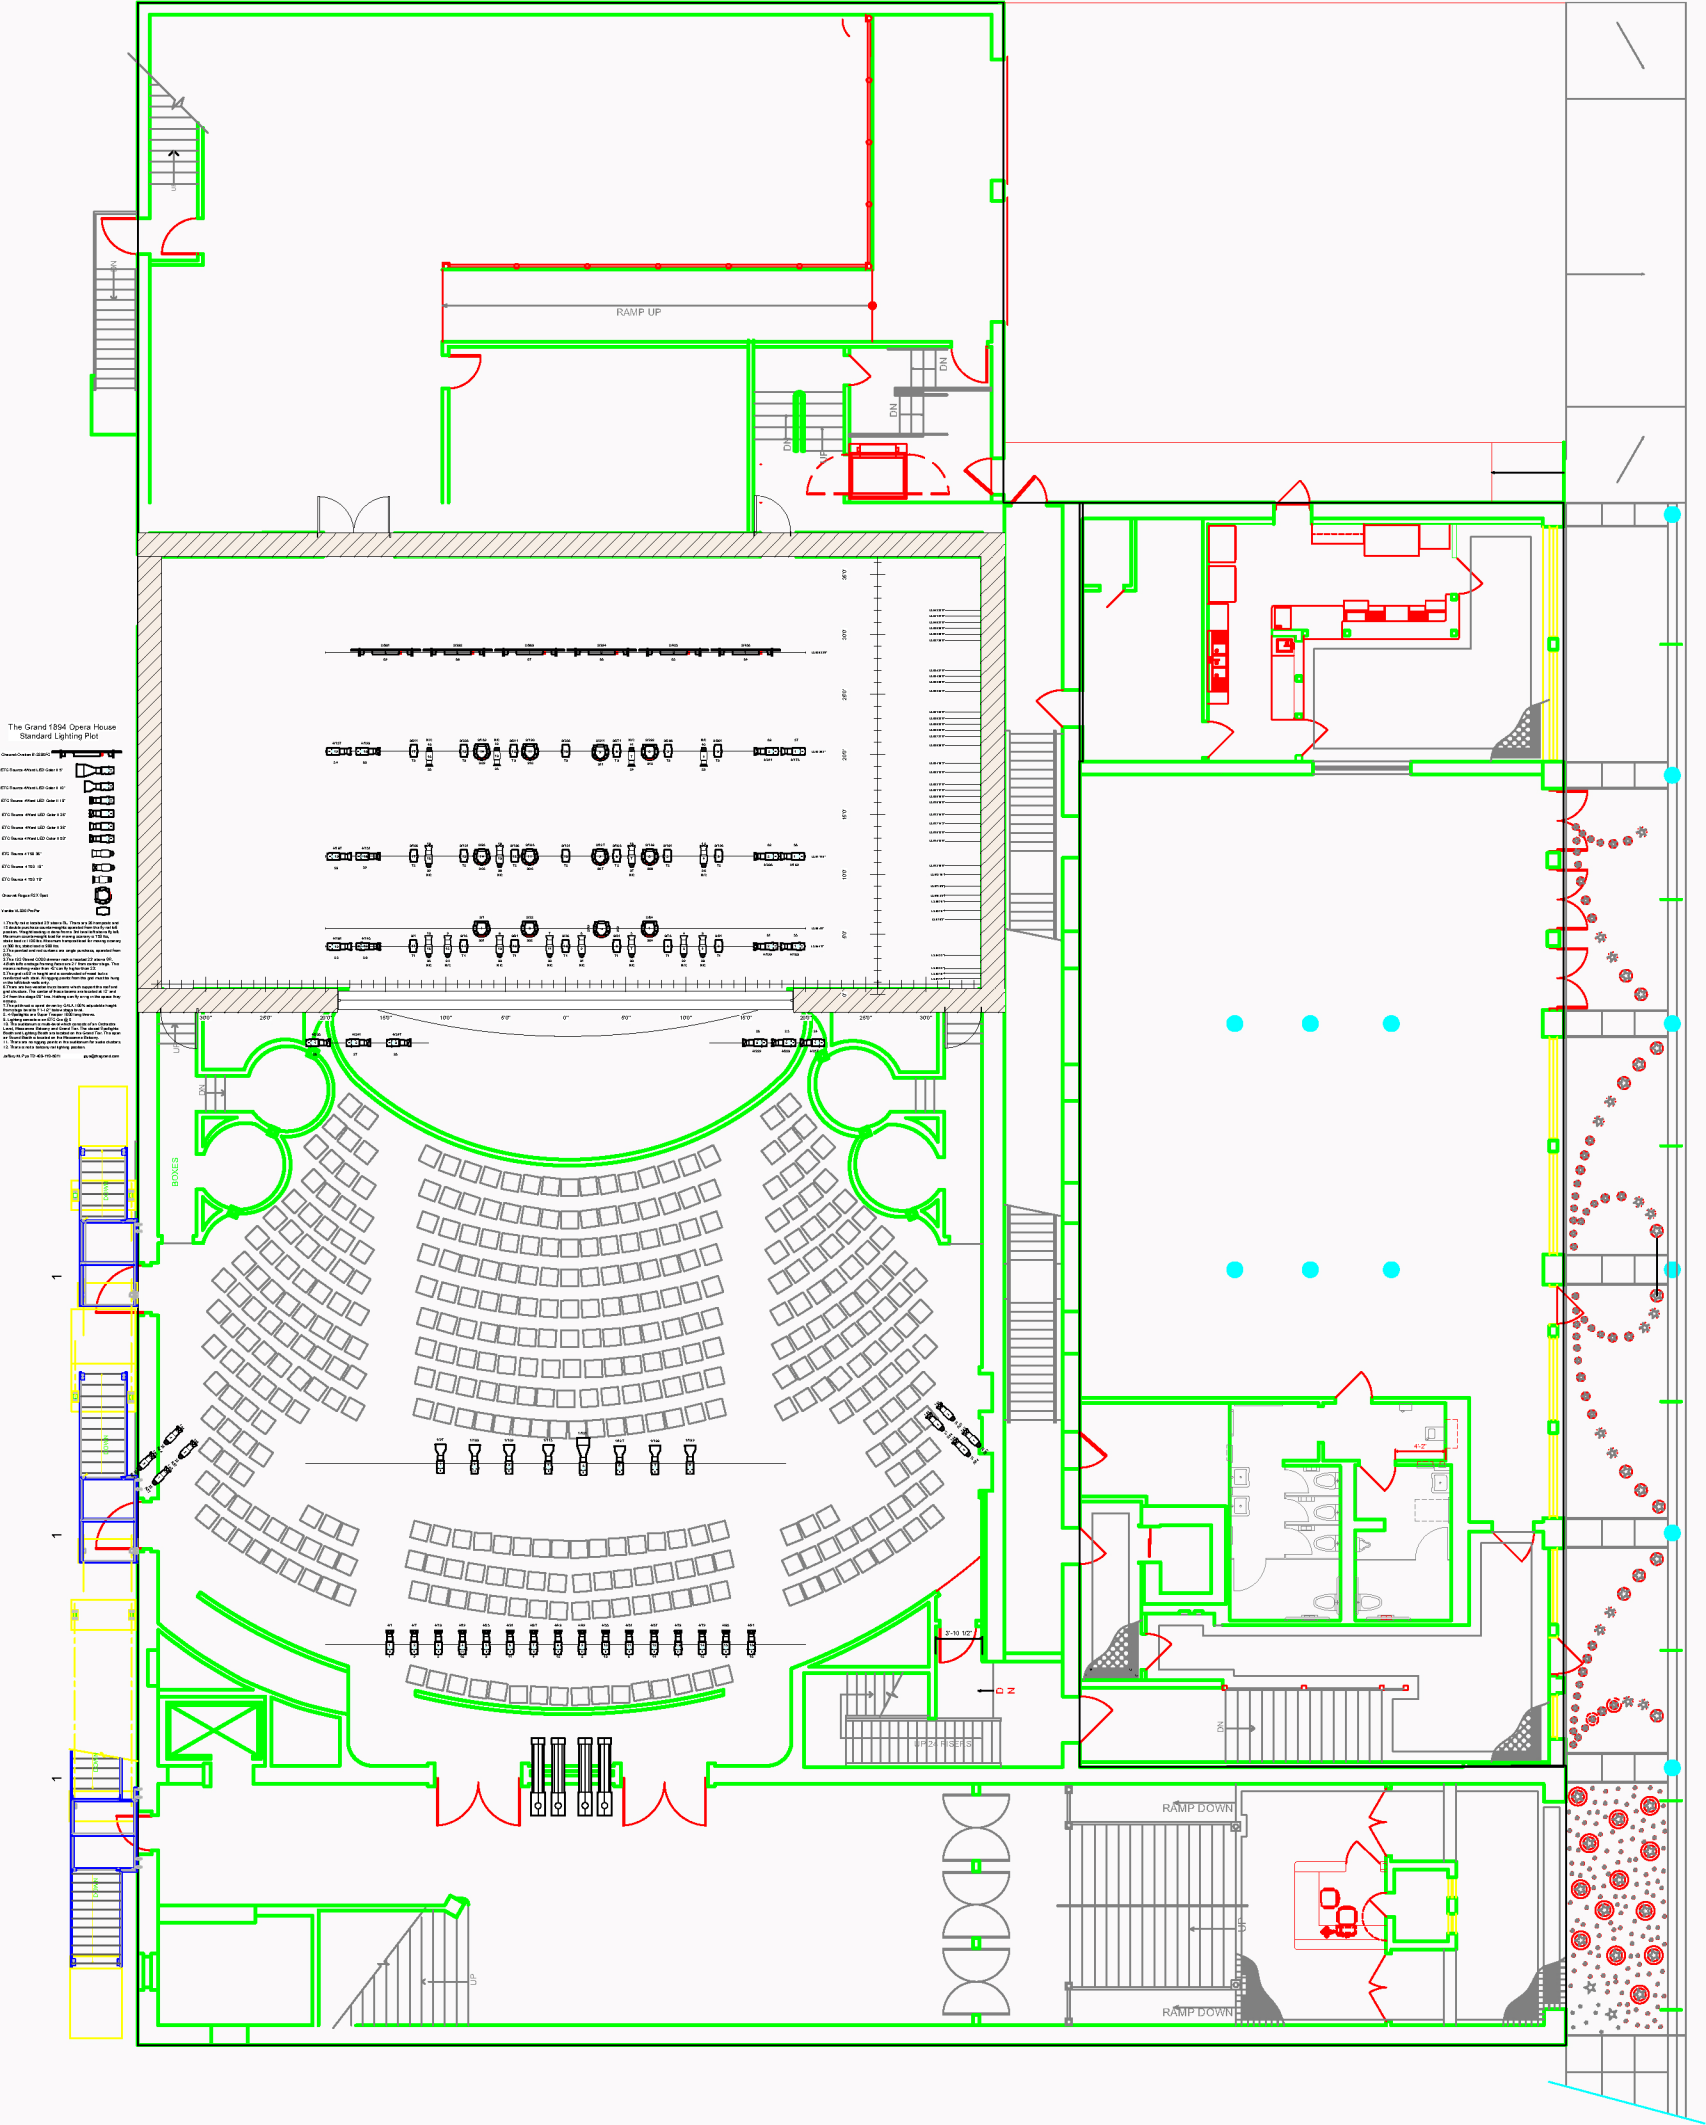
RAMP UP
DN
UP
BOXES
3'-10 1/2"
4'-2"
RAMP DOWN
RAMP DOWN
The Grand 1894 Opera House
Standard Lighting Plot