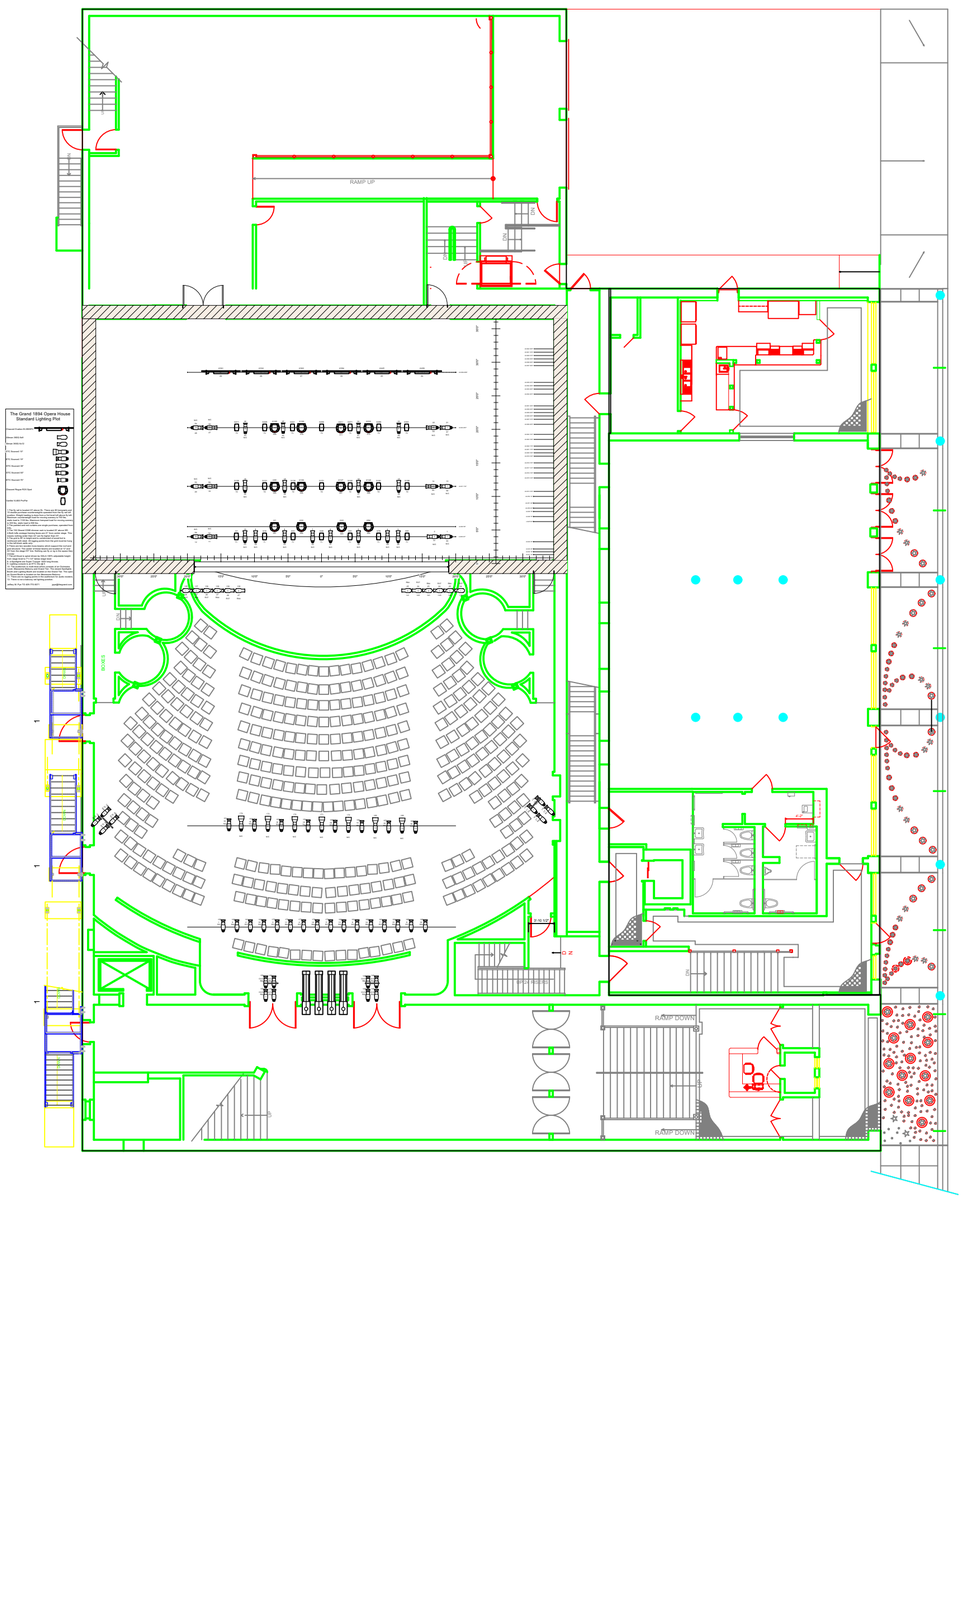
The Grand 1894 Opera House
Standard Lighting Plot
RAMP UP
RAMP DOWN
RAMP DOWN
BOXES
BOXES